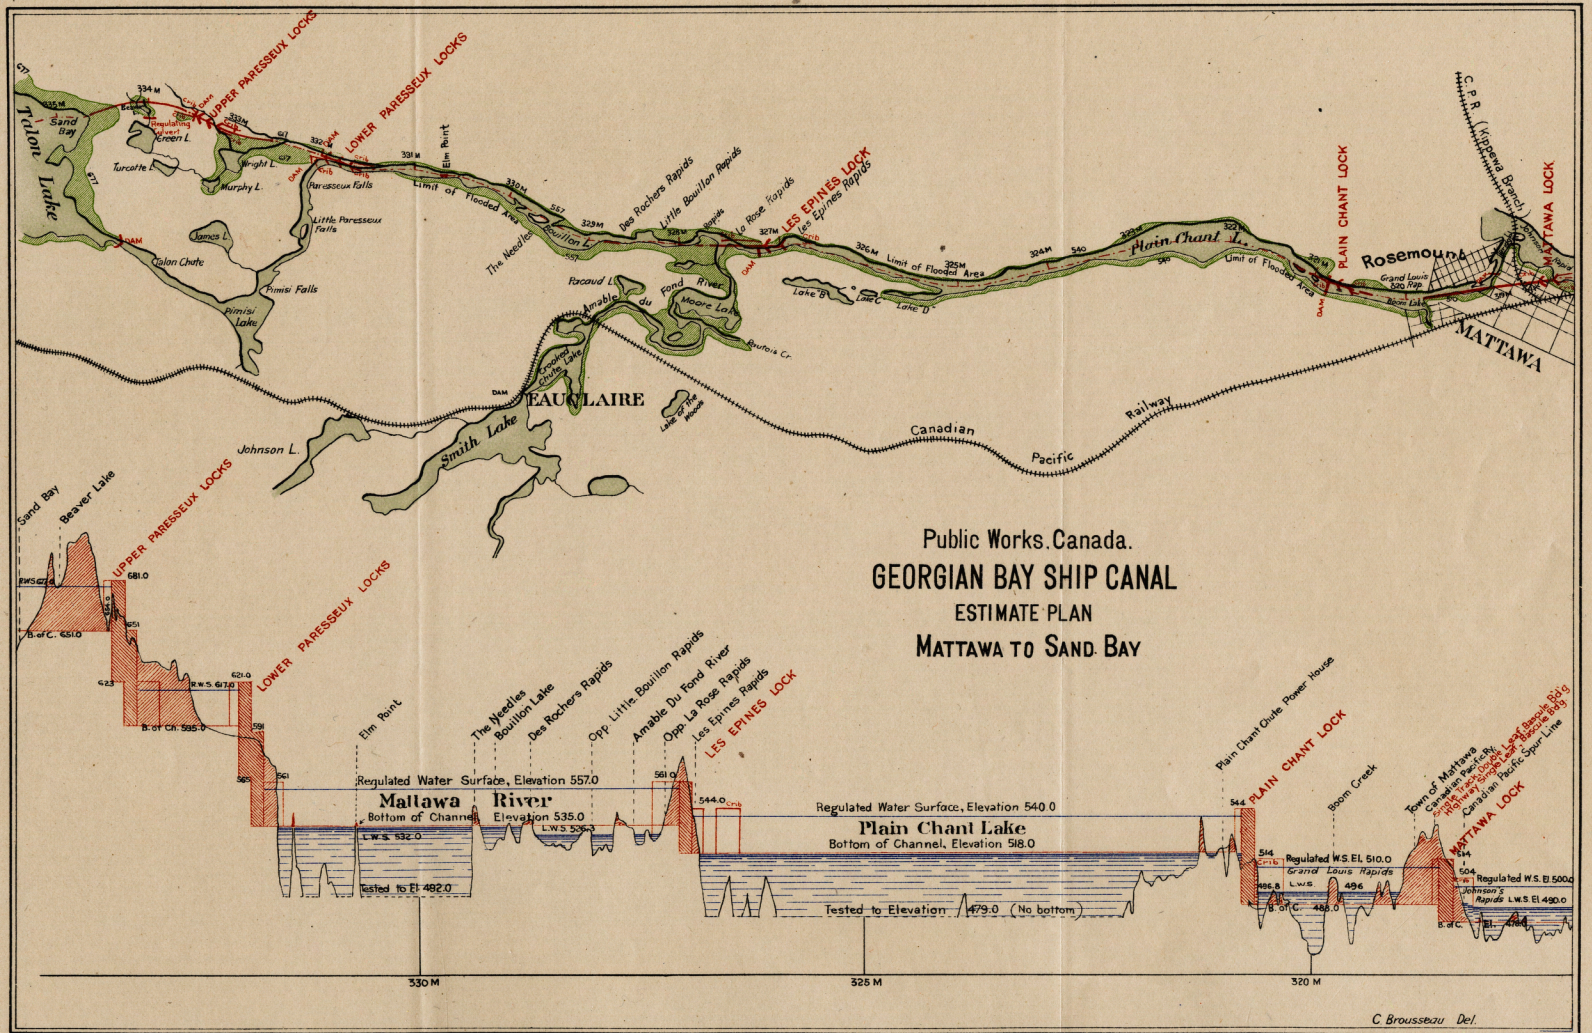
Public Works. Canada.
GEORGIAN BAY SHIP CANAL
ESTIMATE PLAN
MATTAWA TO SAND BAY
Sand Bay
Beaver Lake
UPPER PARESSEUX LOCKS
LOWER PARESSEUX LOCKS
Elm Point
The Needles
Bouillon Lake
Des Rochers Rapids
Opp. Little Bouillon Rapids
Amable Du Fond River
Opp. La Rose Rapids
Les Epines Rapids
LES EPINES LOCK
Plain Chant Chute Power House
PLAIN CHANT LOCK
Boom Creek
Town of Mattawa
MATTAWA LOCK
Regulated Water Surface, Elevation 557.0
Mattawa River
Bottom of Channel
Elevation 535.0
Regulated Water Surface, Elevation 540.0
Plain Chant Lake
Bottom of Channel, Elevation 518.0
Tested to Elevation 479.0 (No bottom)
Regulated W.S. El. 510.0
Grand Louis Rapids
Regulated W.S. El. 500.0
Johnson's Rapids
330 M
325 M
320 M
Talon Lake
Turcotte L.
Murphy L.
Wright L.
Green L.
Paresseux Falls
Little Paresseux Falls
James L.
Talon Chute
Pimisi Falls
Pimisi Lake
Limit of Flooded Area
Racaud L.
Amable du Fond River
Moore Lake
Lake B
Lake C
Lake D
Plain Chant L.
Rosemount
Grand Louis Rap.
Boom Lake
C.P.R. (Kipawa Branch)
Johnson L.
Smith Lake
Lake of the Woods
Canadian Pacific Railway
C. Brousseau Del.